LBS Nagara in ward no:04

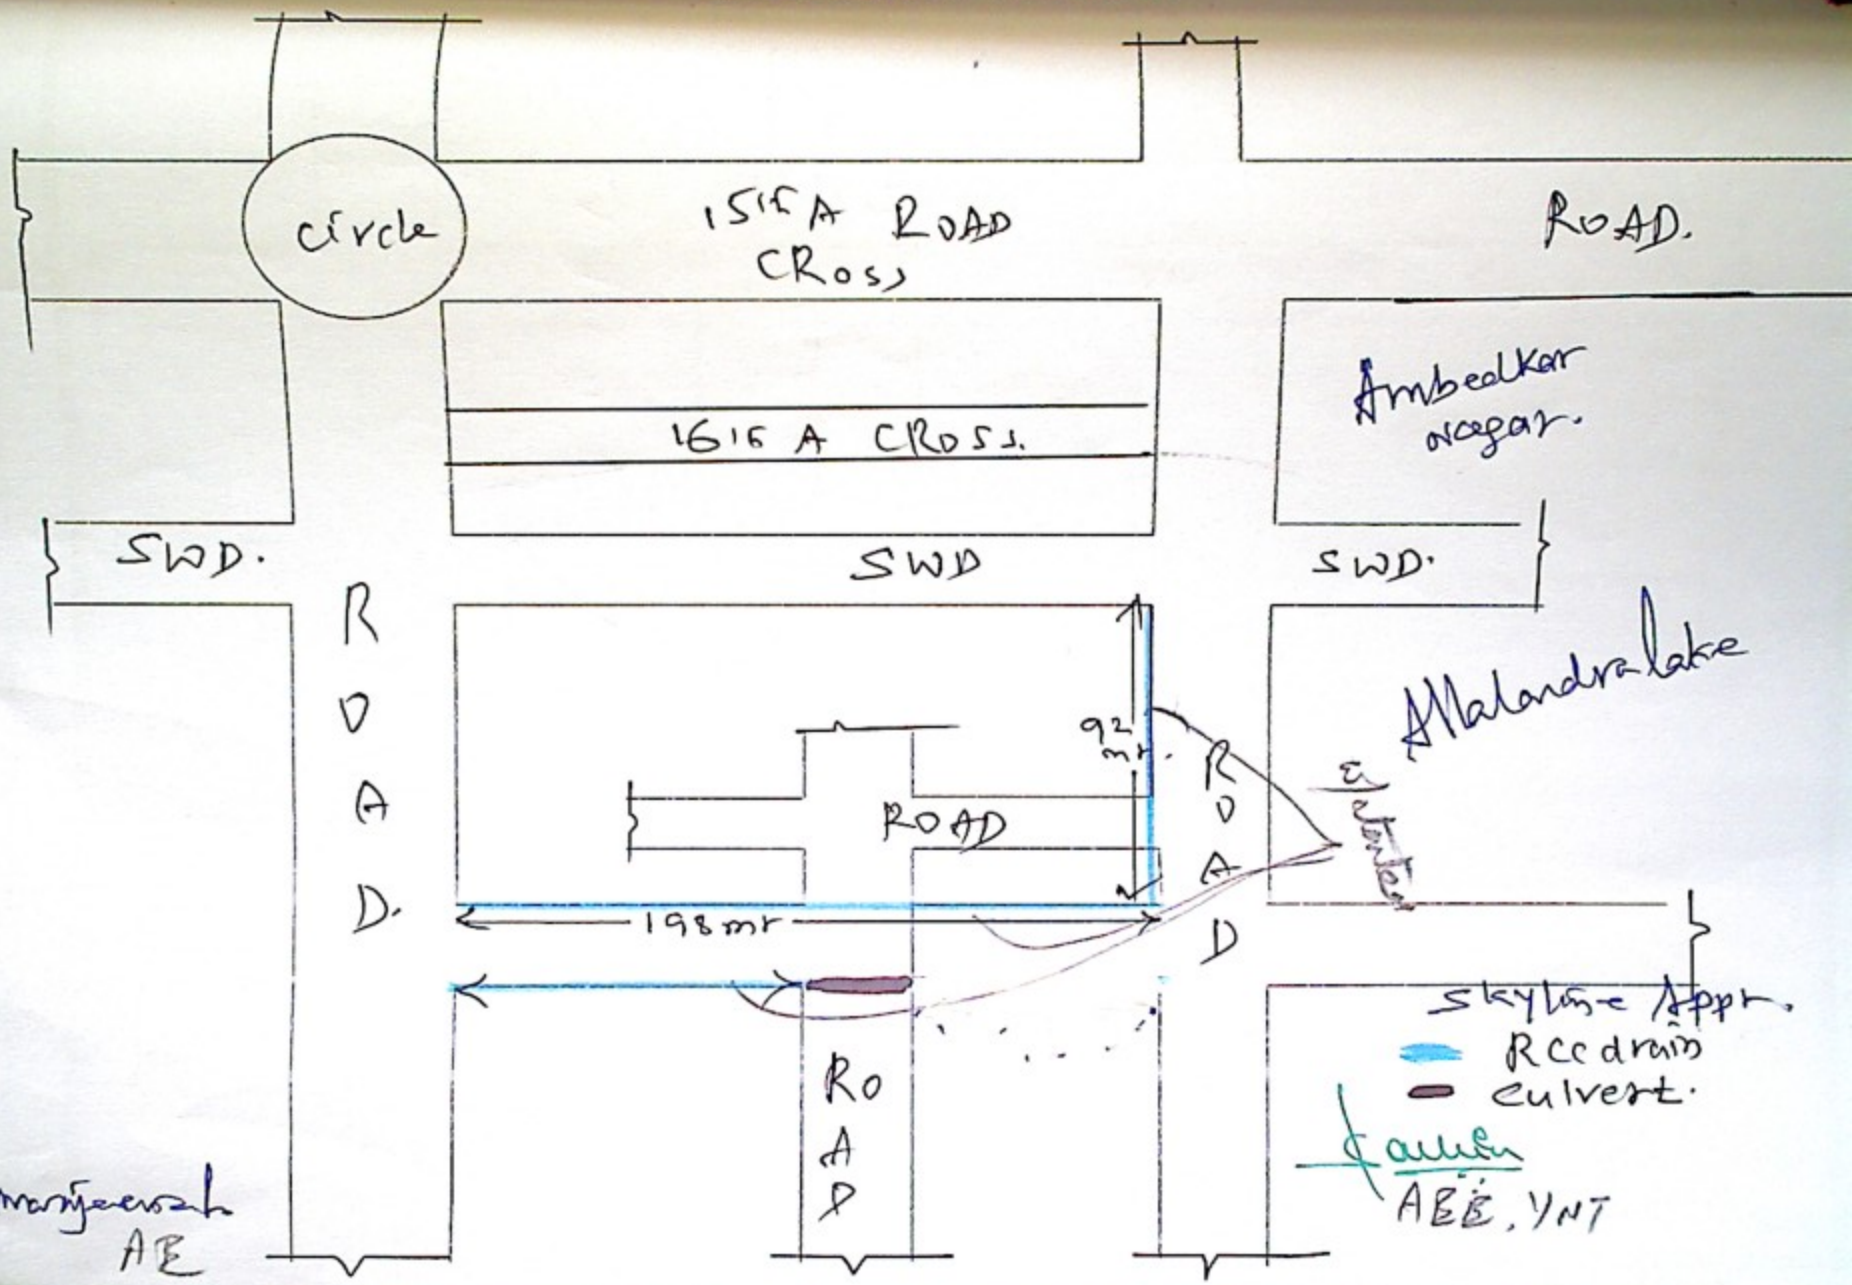

Improvements to roads and drains at Allalasandra, Ambedkar nagara, Kanakanagara and LBS Nagara in ward no:04

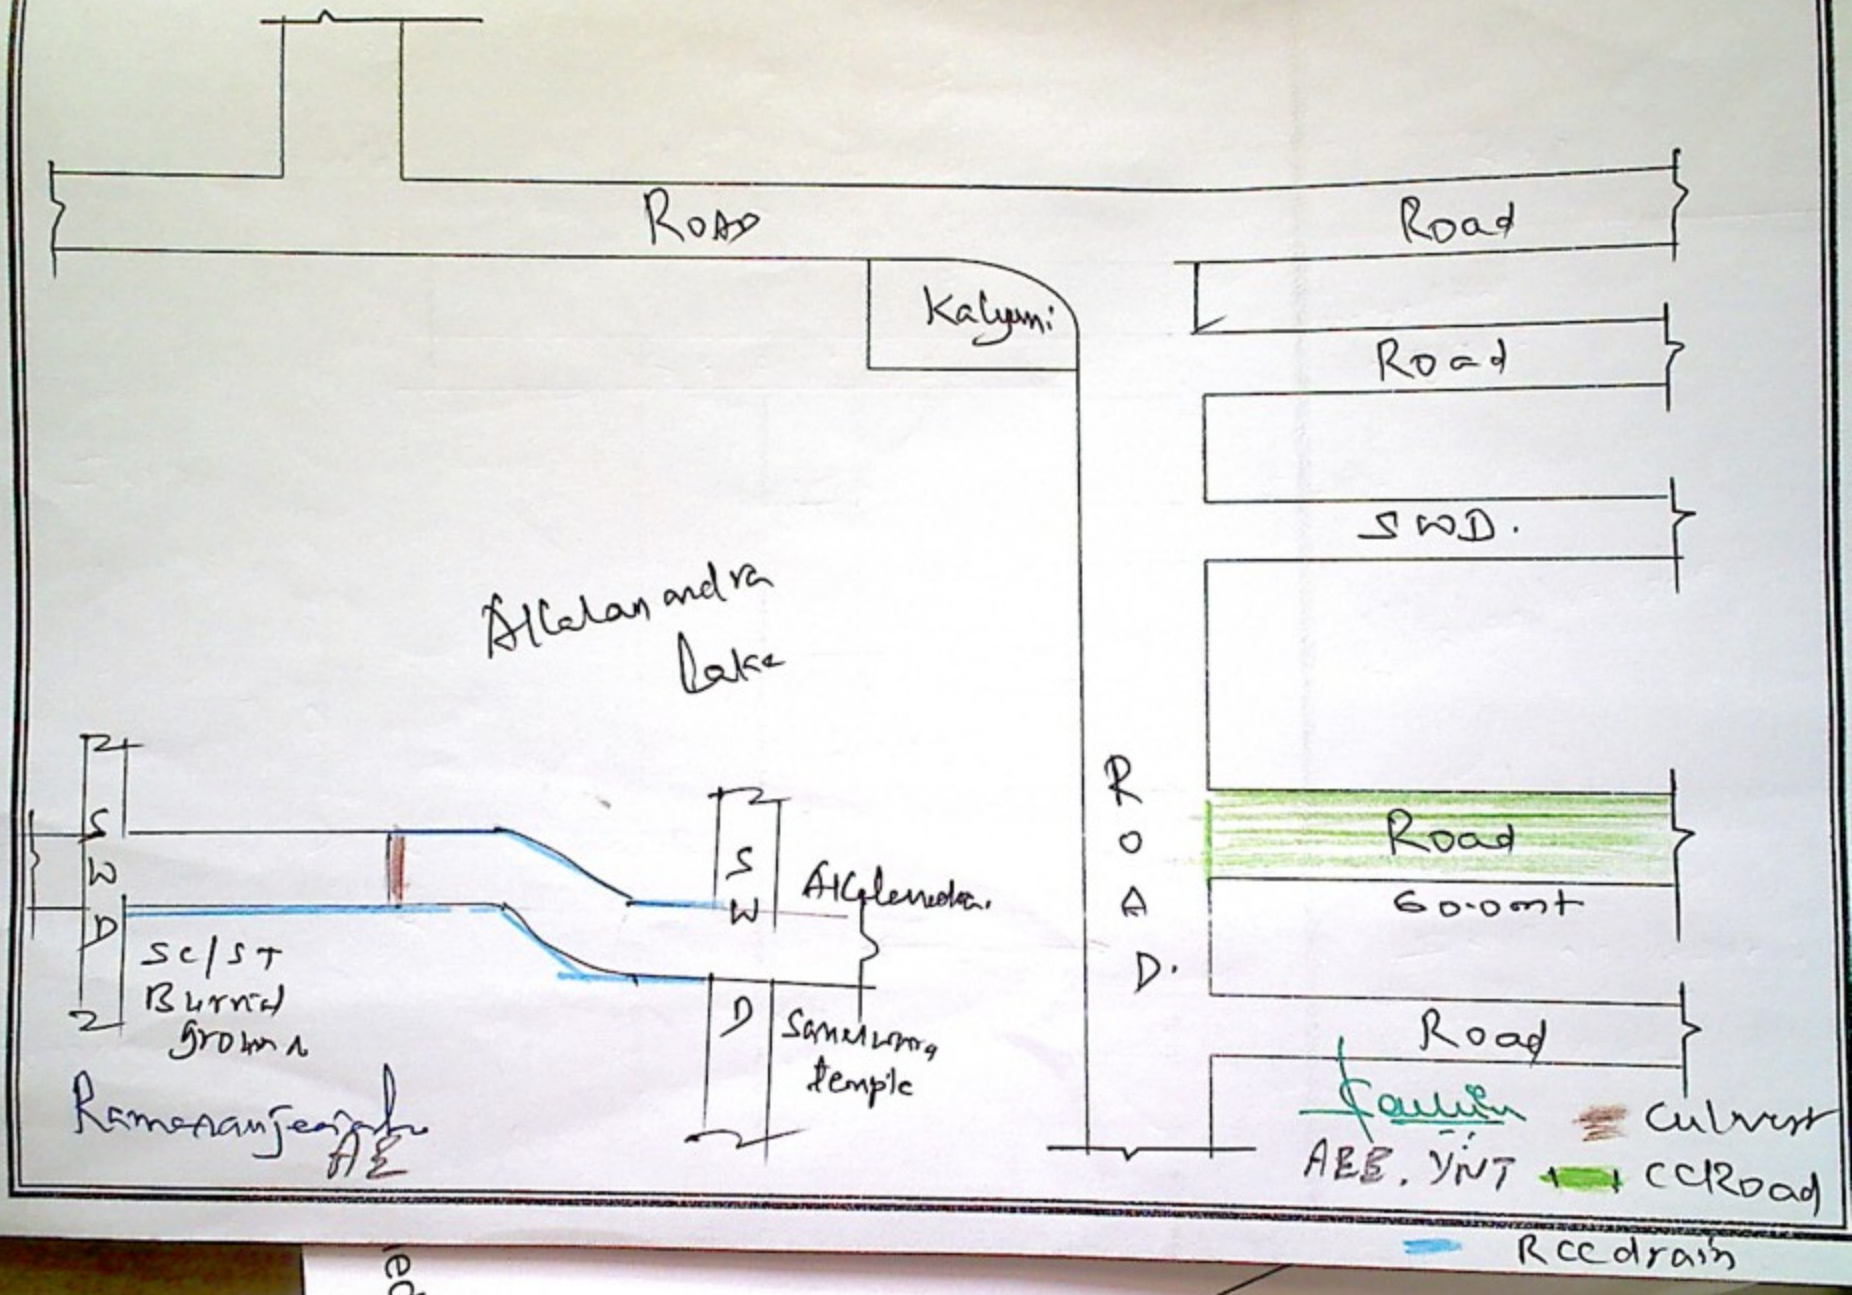

CLIENT:
BRUHAT BANGALORE MAHANAGARA PALIKE

CONSULTANT:-
NEWZEN CONSULTANTS BANGALORE
#13,10,MAIN 2nd CROSS,JNANAJYOTHI NAGAR,
JNANA BHARATHI, BANGALORE-560 056
PH-8792620231, E-mail:kumar.vinay631@gmail.com

Assistant Engineer

Assistant Executive Engineer

Executive Engineer

Improvements to Roads and Drains at Allalsandra, Ambedkar nagar, Kanakanagar and LBS Nagara in ward no. 04

Date

Dwg no.

Rev. R0